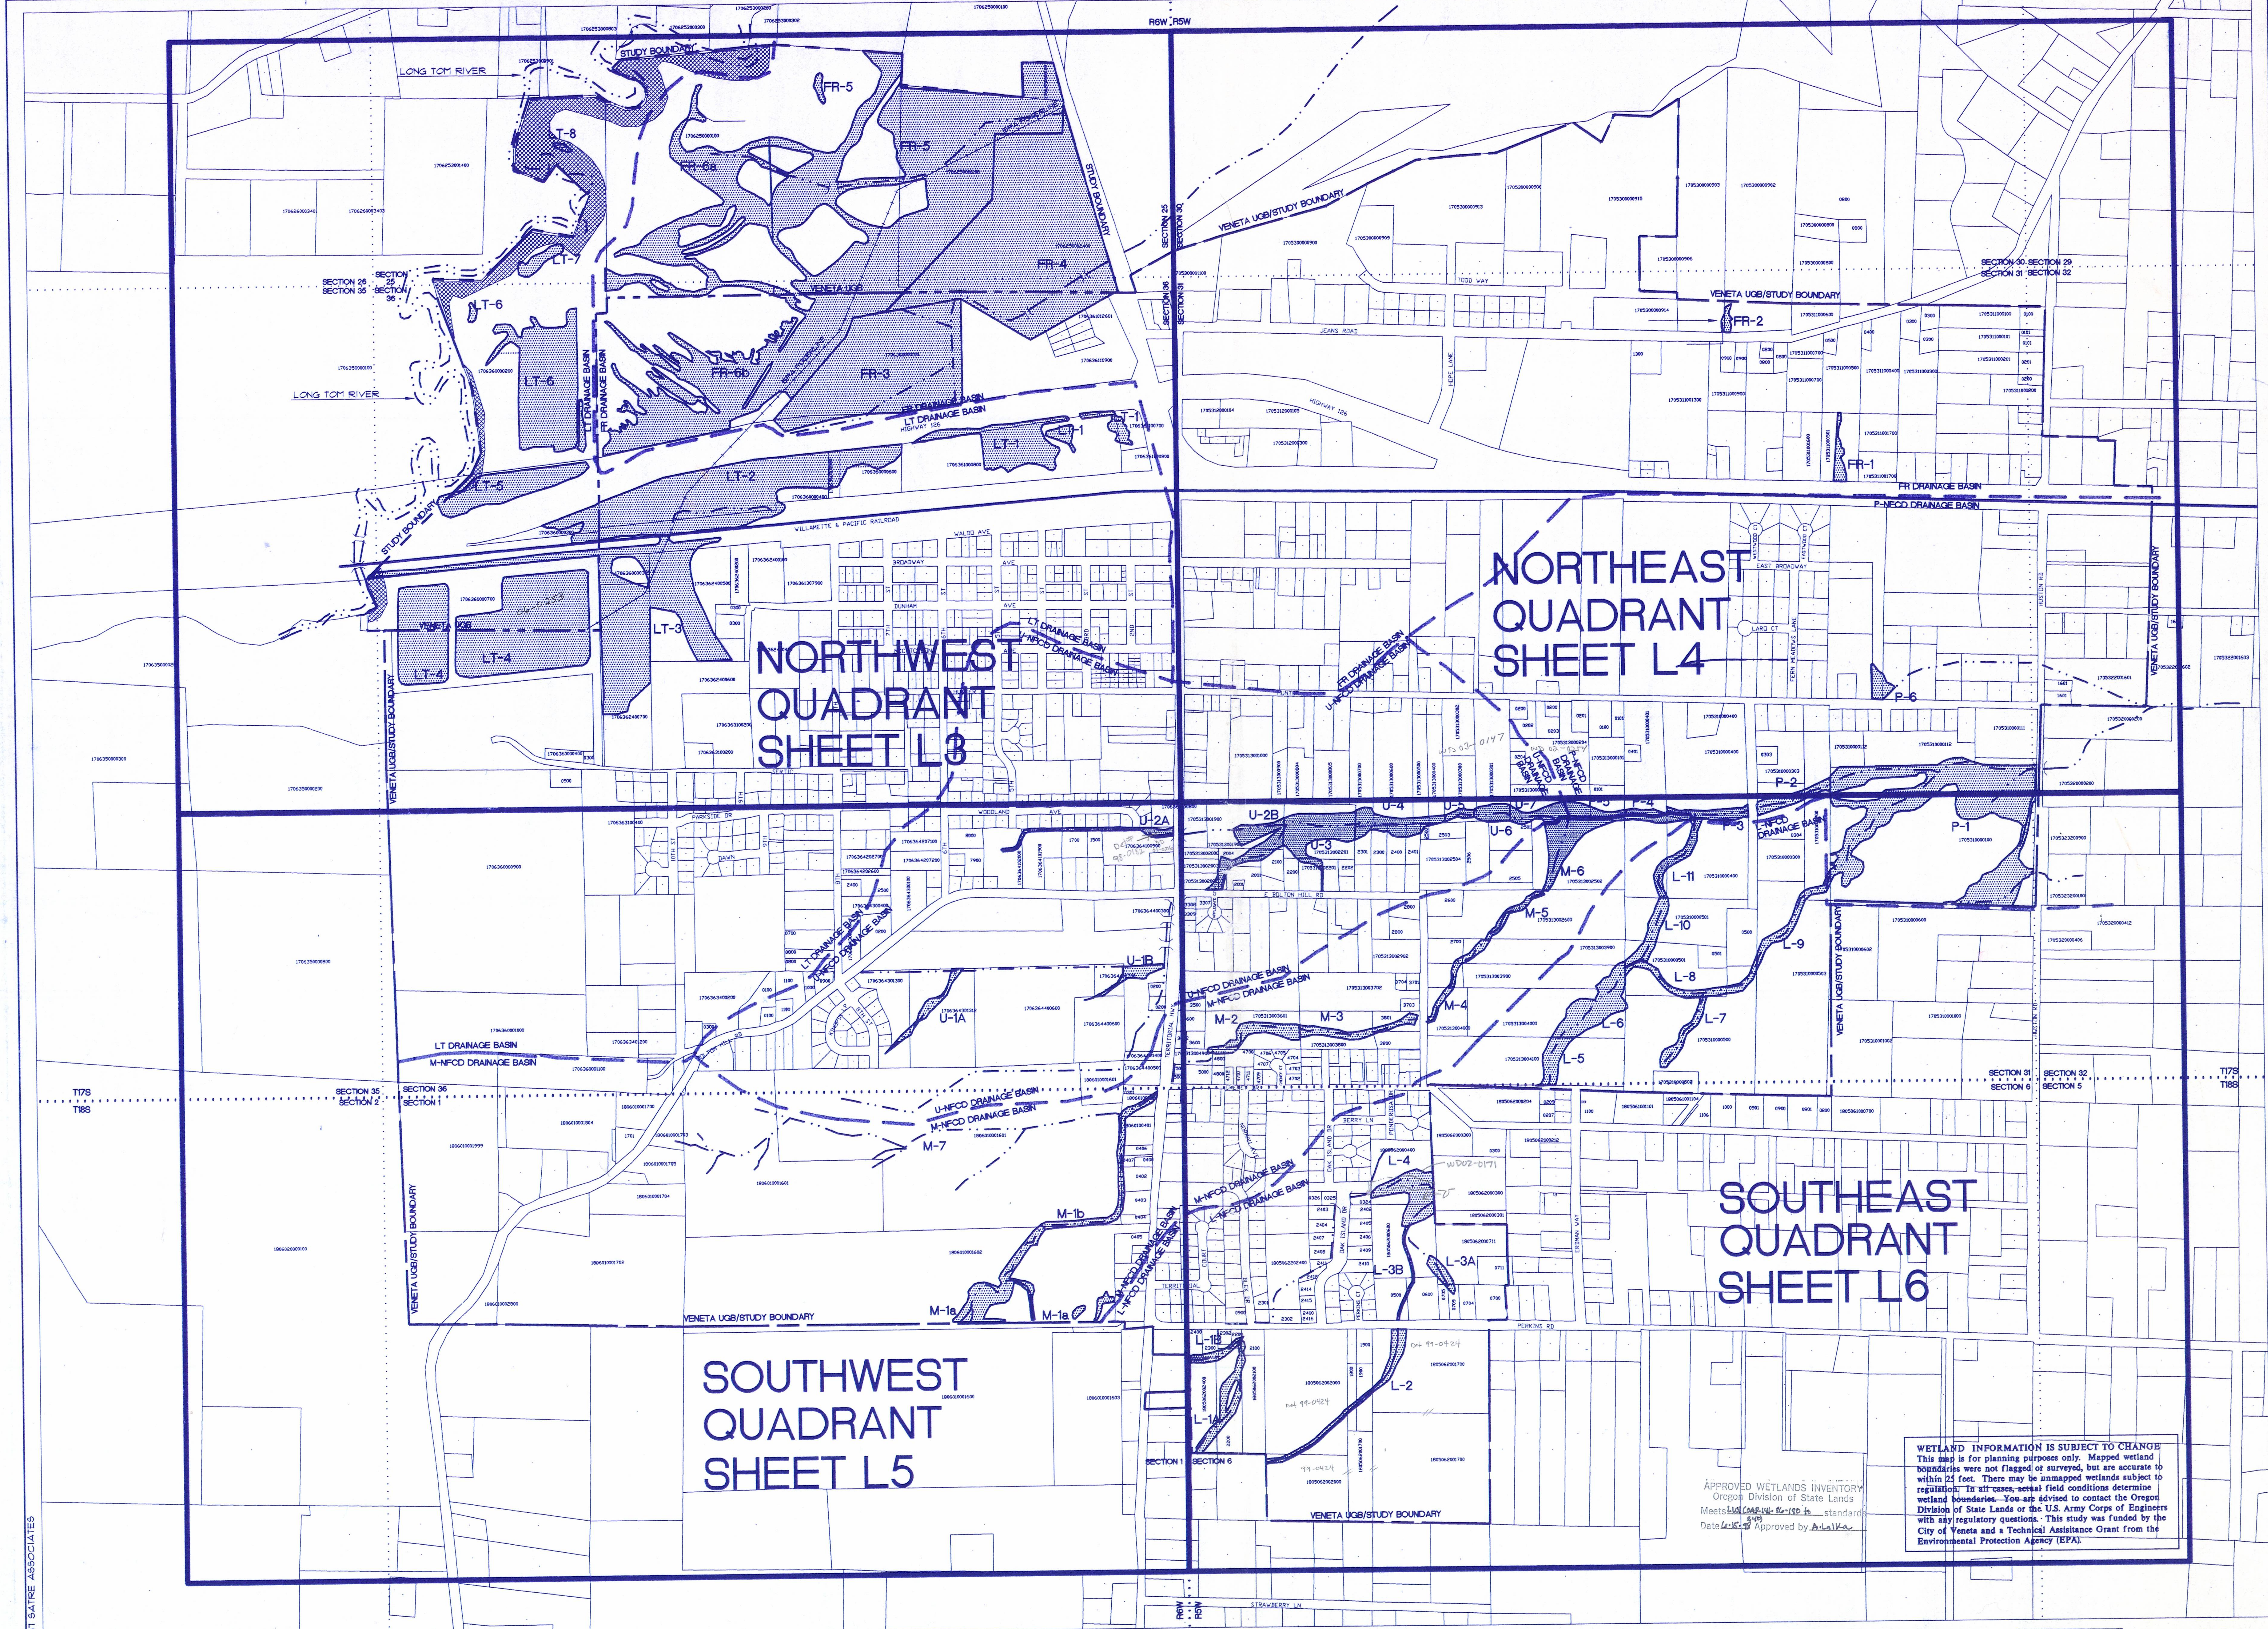

WETLAND INFORMATION IS SUBJECT TO CHANGE
This map is for planning purposes only. Mapped wetland boundaries were not flagged or surveyed, but are accurate to within 25 feet. There may be unmapped wetlands subject to regulation. In all cases, actual field conditions determine wetland boundaries. You are advised to contact the Oregon Division of State Lands or the U.S. Army Corps of Engineers with any regulatory questions. This study was funded by the City of Veneta and a Technical Assisitance Grant from the Environmental Protection Agency (EPA).

APPROVED WETLANDS INVENTORY
Oregon Division of State Lands
Meets LWI (OAR 141-86-180 to 240) standards
Date 6-15-98 Approved by A. Lalka

INDEX PLAN

NORTH

0' 200' 400' 800' 1200' 1600'

LEGEND

FR-1 ← INDICATES WETLAND NUMBER; INDICATES DRAINAGE BASIN

DRAINAGE BASINS
FR = FERN RIDGE
LT = LONG TOM
U-NFCD = UPPER NORTH FORK COYOTE CREEK
M-NFCD = MIDDLE NORTH FORK COYOTE CREEK
L-UNCD = LOWER NORTH FORK COYOTE CREEK
P-UNCD = PRIMARY NORTH FORK COYOTE CREEK

T17S / T18S ┆┆┆┆┆┆┆┆	TOWNSHIP
R6W / R5W ┆┆┆┆┆┆┆┆	RANGE
SECTION 31 / SECTION 32 · · · · · ·	SECTION
━ ━ ━	DRAINAGE BASIN BOUNDARY
— · · — · · —	DRAINAGE WAY
▒	WETLAND BOUNDARY
— — — —	STUDY BOUNDARY
━━ - - ━━	VENETA URBAN GROWTH BOUNDARY
▩	RIPARIAN AREA

REGISTERED LANDSCAPE ARCHITECT
RICHARD M. SATRE
OREGON
84

SATRE ASSOCIATES, P.C.
Planners & Landscape Architects
132 East Broadway, Suite 536
Eugene, Oregon 97401
(541) 465-4721 · Fax (541) 465-4722 · 1-800-662-7094

SATRE ASSOCIATES

WETLAND SPECIALTIES, INC.
132 EAST BROADWAY SUITE 423
EUGENE, OREGON, 97401
(541) 683-6627, FAX (541) 683-6627

Veneta Local Wetland Inventory

Veneta, Oregon

INDEX PLAN

JOB #	9731
DATE:	3-18-98
DRAWN:	KGC
CHECKED:	RMS
REVISED:	

SHEET
L1
OF 6

Z:\1997\9731\Wetmp-final\L1-inx.dwg Wed Mar 18 09:58:26 1998

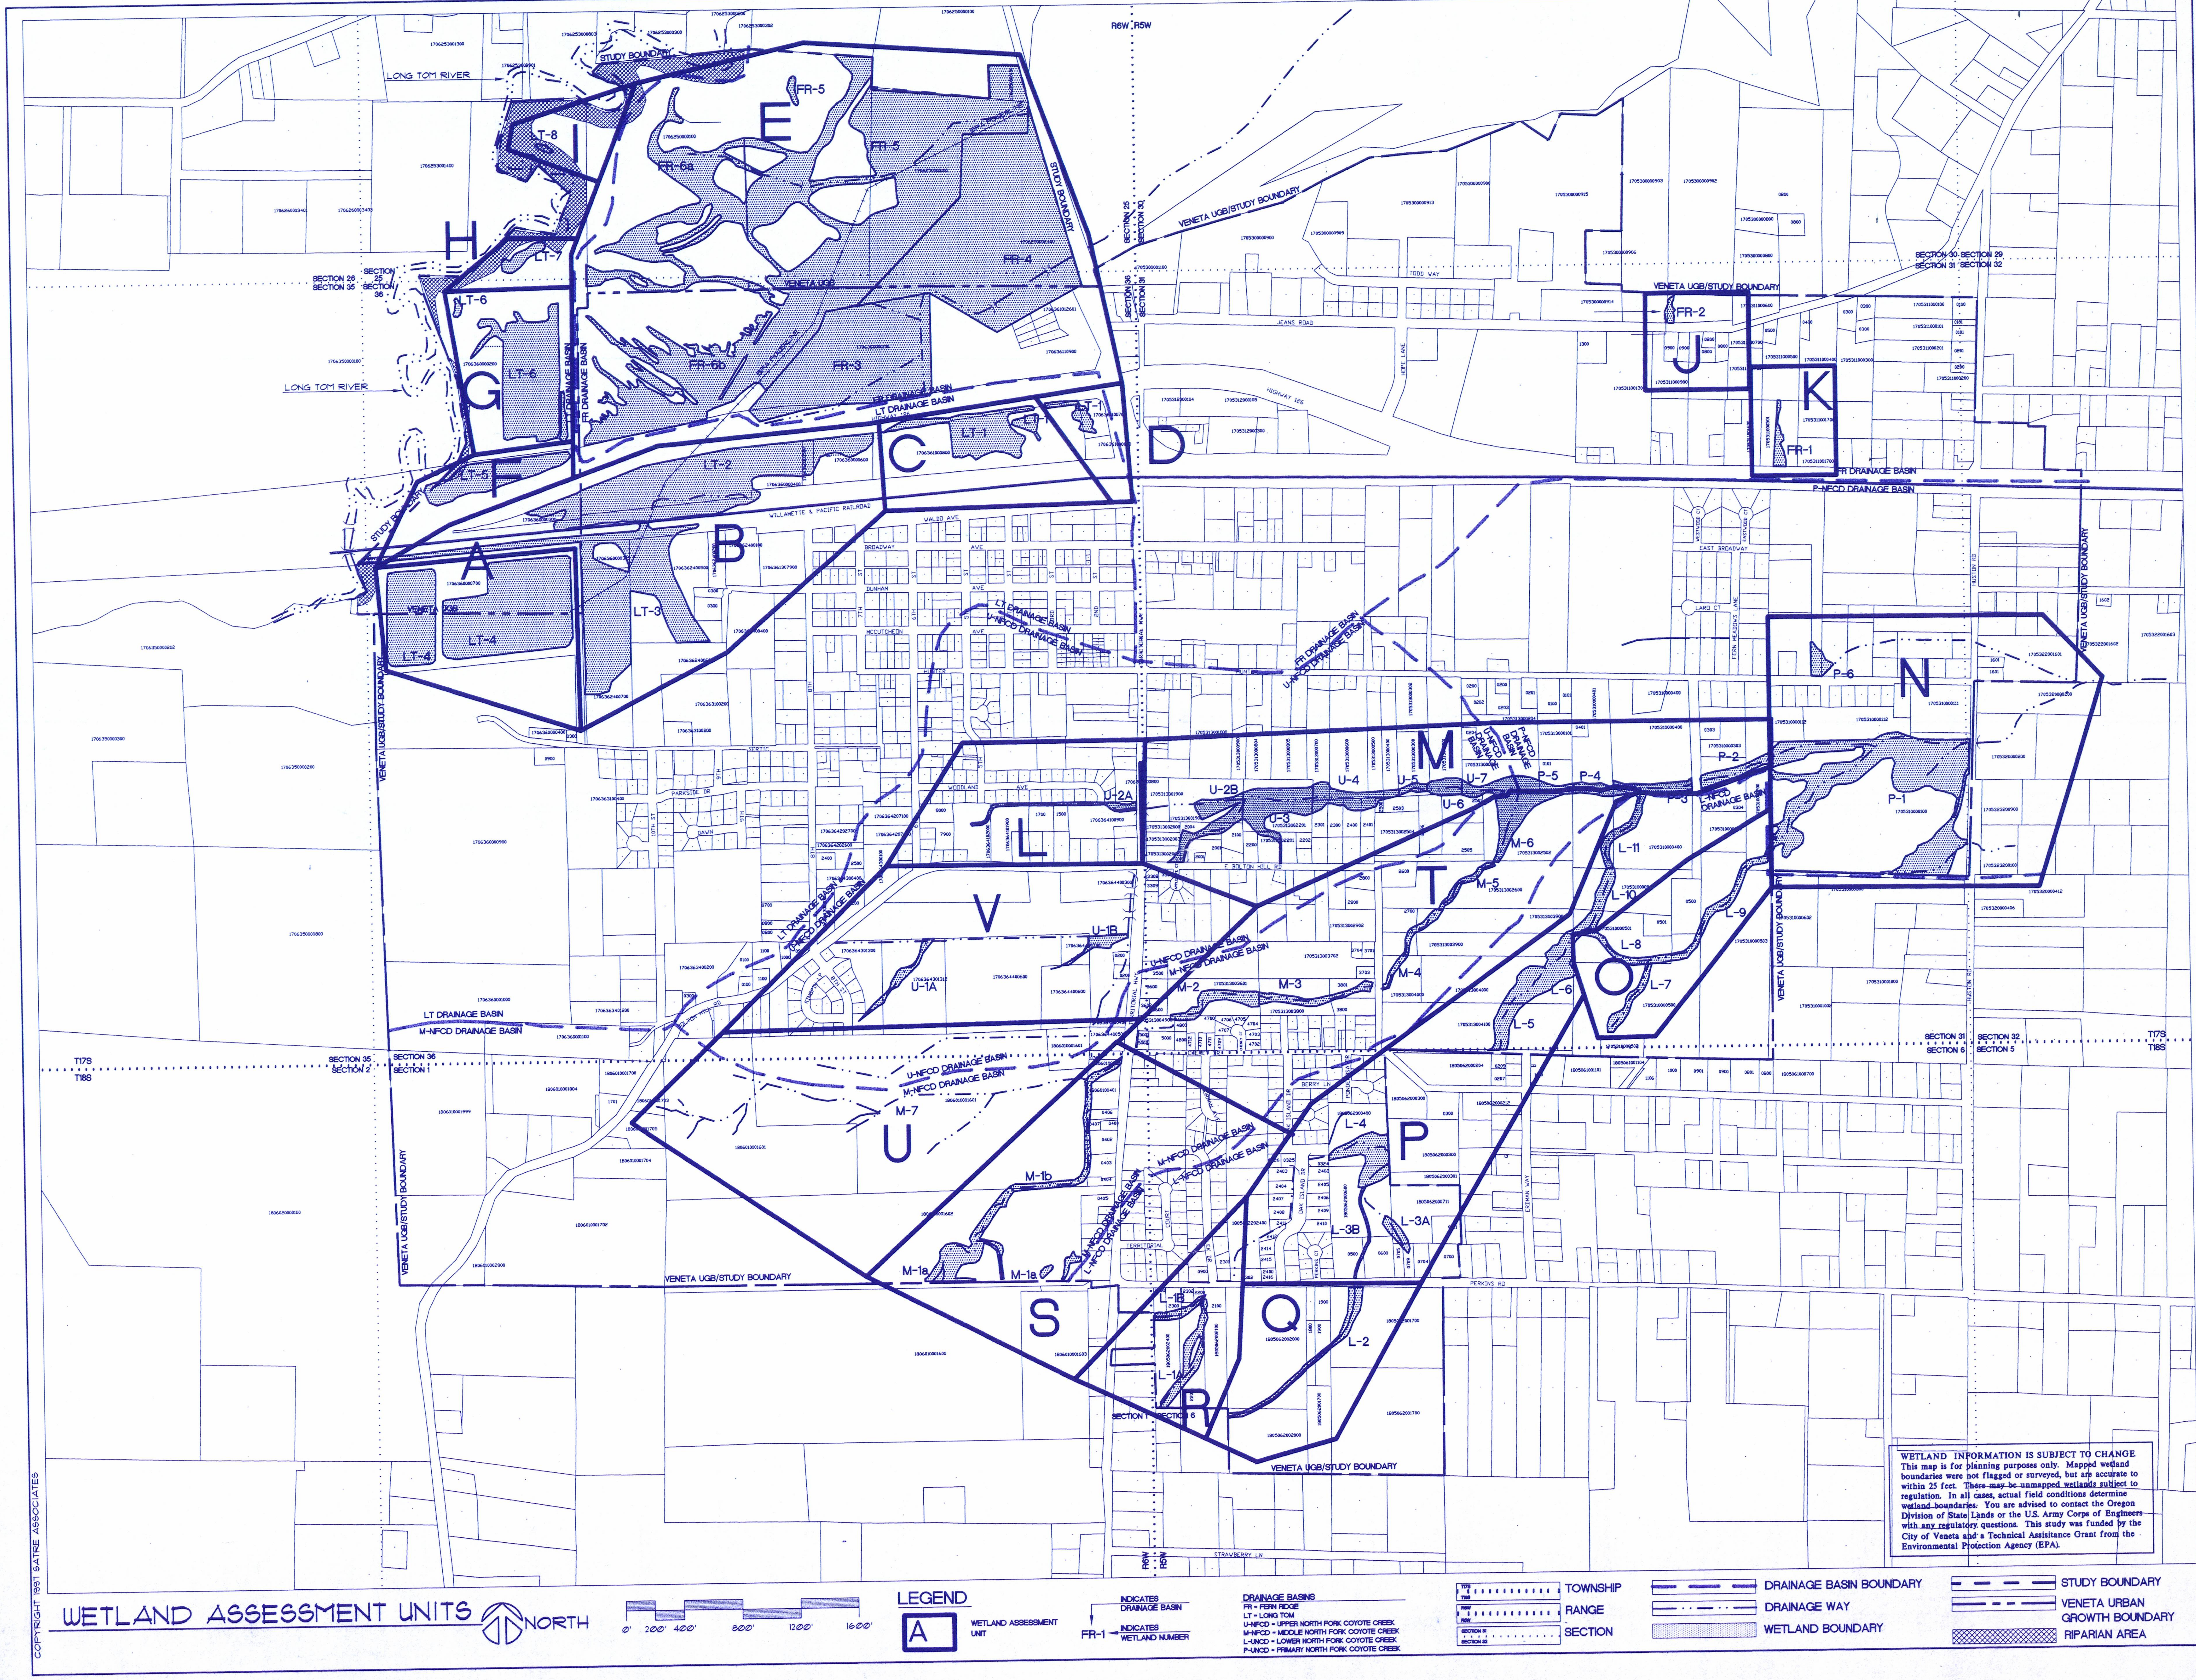

WETLAND INFORMATION IS SUBJECT TO CHANGE. This map is for planning purposes only. Mapped wetland boundaries were not flagged or surveyed, but are accurate to within 25 feet. There may be unmapped wetlands subject to regulation. In all cases, actual field conditions determine wetland boundaries. You are advised to contact the Oregon Division of State Lands or the U.S. Army Corps of Engineers with any regulatory questions. This study was funded by the City of Veneta and a Technical Assisitance Grant from the Environmental Protection Agency (EPA).

REGISTERED
84
RICHARD M. SATRE
OREGON
LANDSCAPE ARCHITECT

SATRE ASSOCIATES, P.C.
Planners & Landscape Architects
132 East Broadway, Suite 536
Eugene, Oregon 97401
(541) 465-4721 · Fax (541) 465-4722 · 1-800-662-7094

WETLAND SPECIALTIES, INC.
132 EAST BROADWAY SUITE 423
EUGENE, OREGON, 97401
(541) 683-6627, FAX (541) 683-6627

Veneta Local Wetland Inventory

Veneta, Oregon

WETLAND ASSESSMENT UNITS

JOB # 9731
DATE: 3-18-98
DRAWN: KGC
CHECKED: RMS
REVISED:

SHEET
L2
OF 6

Z:\1997\9731\Wetmp-final\L2-wau.dwg Wed Mar 18 10:23:36 1998

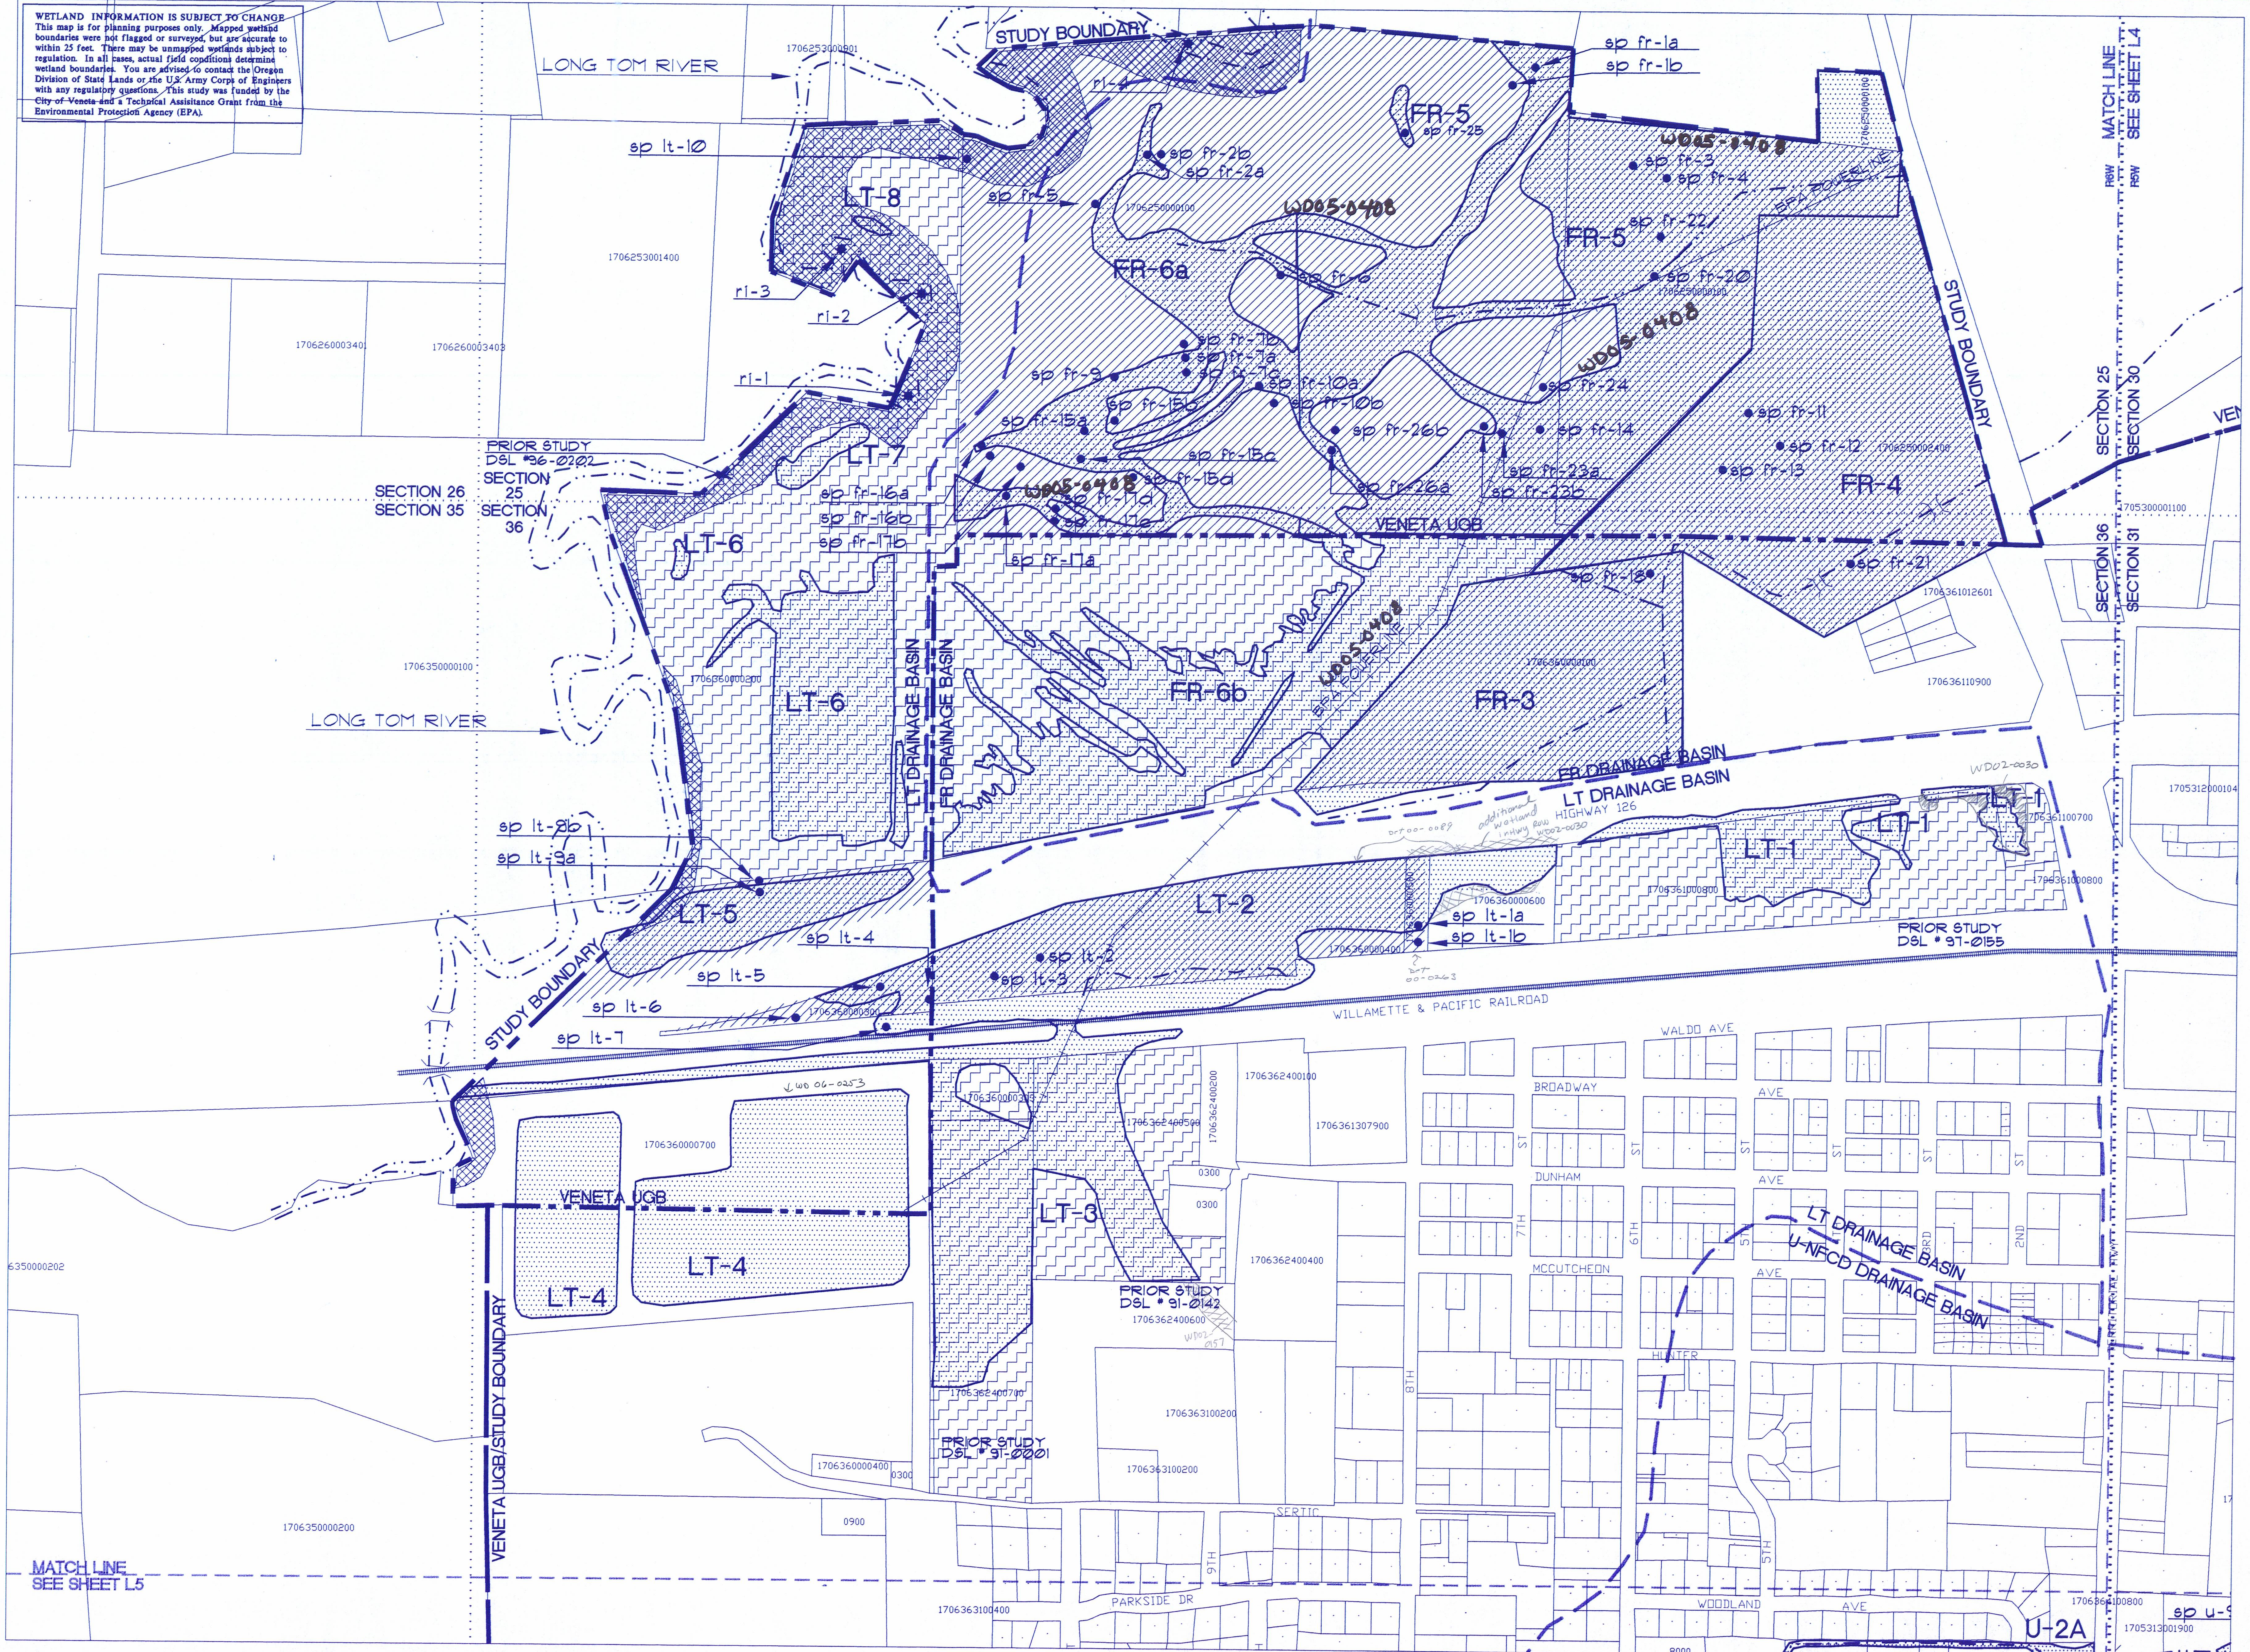

WETLAND INFORMATION IS SUBJECT TO CHANGE
This map is for planning purposes only. Mapped wetland boundaries were not flagged or surveyed, but are accurate to within 25 feet. There may be unmapped wetlands subject to regulation. In all cases, actual field conditions determine wetland boundaries. You are advised to contact the Oregon Division of State Lands or the U.S. Army Corps of Engineers with any regulatory questions. This study was funded by the City of Veneta and a Technical Assisitance Grant from the Environmental Protection Agency (EPA).

NORTHWEST QUADRANT

NORTH

0' 100' 200' 400' 600' 800'

LEGEND

FR-1 ← INDICATES WETLAND NUMBER; FR ← INDICATES DRAINAGE BASIN

✱r-1 RIPARIAN SAMPLE POINT

● sp fr-1a ← SAMPLE POINT NUMBER; sp ← SAMPLE POINT; fr ← DRAINAGE BASIN

DRAINAGE BASINS
FR = FERN RIDGE
LT = LONG TOM
U-NFCD = UPPER NORTH FORK COYOTE CREEK
M-NFCD = MIDDLE NORTH FORK COYOTE CREEK
L-UNCD = LOWER NORTH FORK COYOTE CREEK
P-UNCD = PRIMARY NORTH FORK COYOTE CREEK

░	WETLAND BOUNDARY
▨	ON-SITE DETERMINATION
○	OFF-SITE DETERMINATION
⊓⊔	PRIOR STUDY
T17S / T18S	TOWNSHIP
R6W / R5W	RANGE
SECTION 31 / SECTION 32	SECTION
▩	RIPARIAN AREA
— — —	DRAINAGE BASIN BOUNDARY
— · — · —	DRAINAGE WAY
— — —	STUDY BOUNDARY
— - - —	VENETA URBAN GROWTH BOUNDARY

REGISTERED
84
RICHARD M. SATRE
OREGON
LANDSCAPE ARCHITECT

SATRE ASSOCIATES, P.C.
Planners & Landscape Architects
132 East Broadway, Suite 536
Eugene, Oregon 97401
(541) 465-4721 · Fax (541) 465-4722 · 1-800-662-7094

SATRE ASSOCIATES

WETLAND SPECIALTIES, INC.
132 EAST BROADWAY SUITE 423
EUGENE, OREGON, 97401
(541) 683-6627, FAX (541) 683-6627

Veneta Local Wetland Inventory

Veneta, Oregon

NORTHWEST QUADRANT

JOB # 9731
DATE: 3-18-98
DRAWN: KGC
CHECKED: RMS
REVISED:

SHEET
L3
OF 6

Z:\1997\9731\Wetmp-final\L3-nw.dwg Wed Mar 18 10:25:47 1998

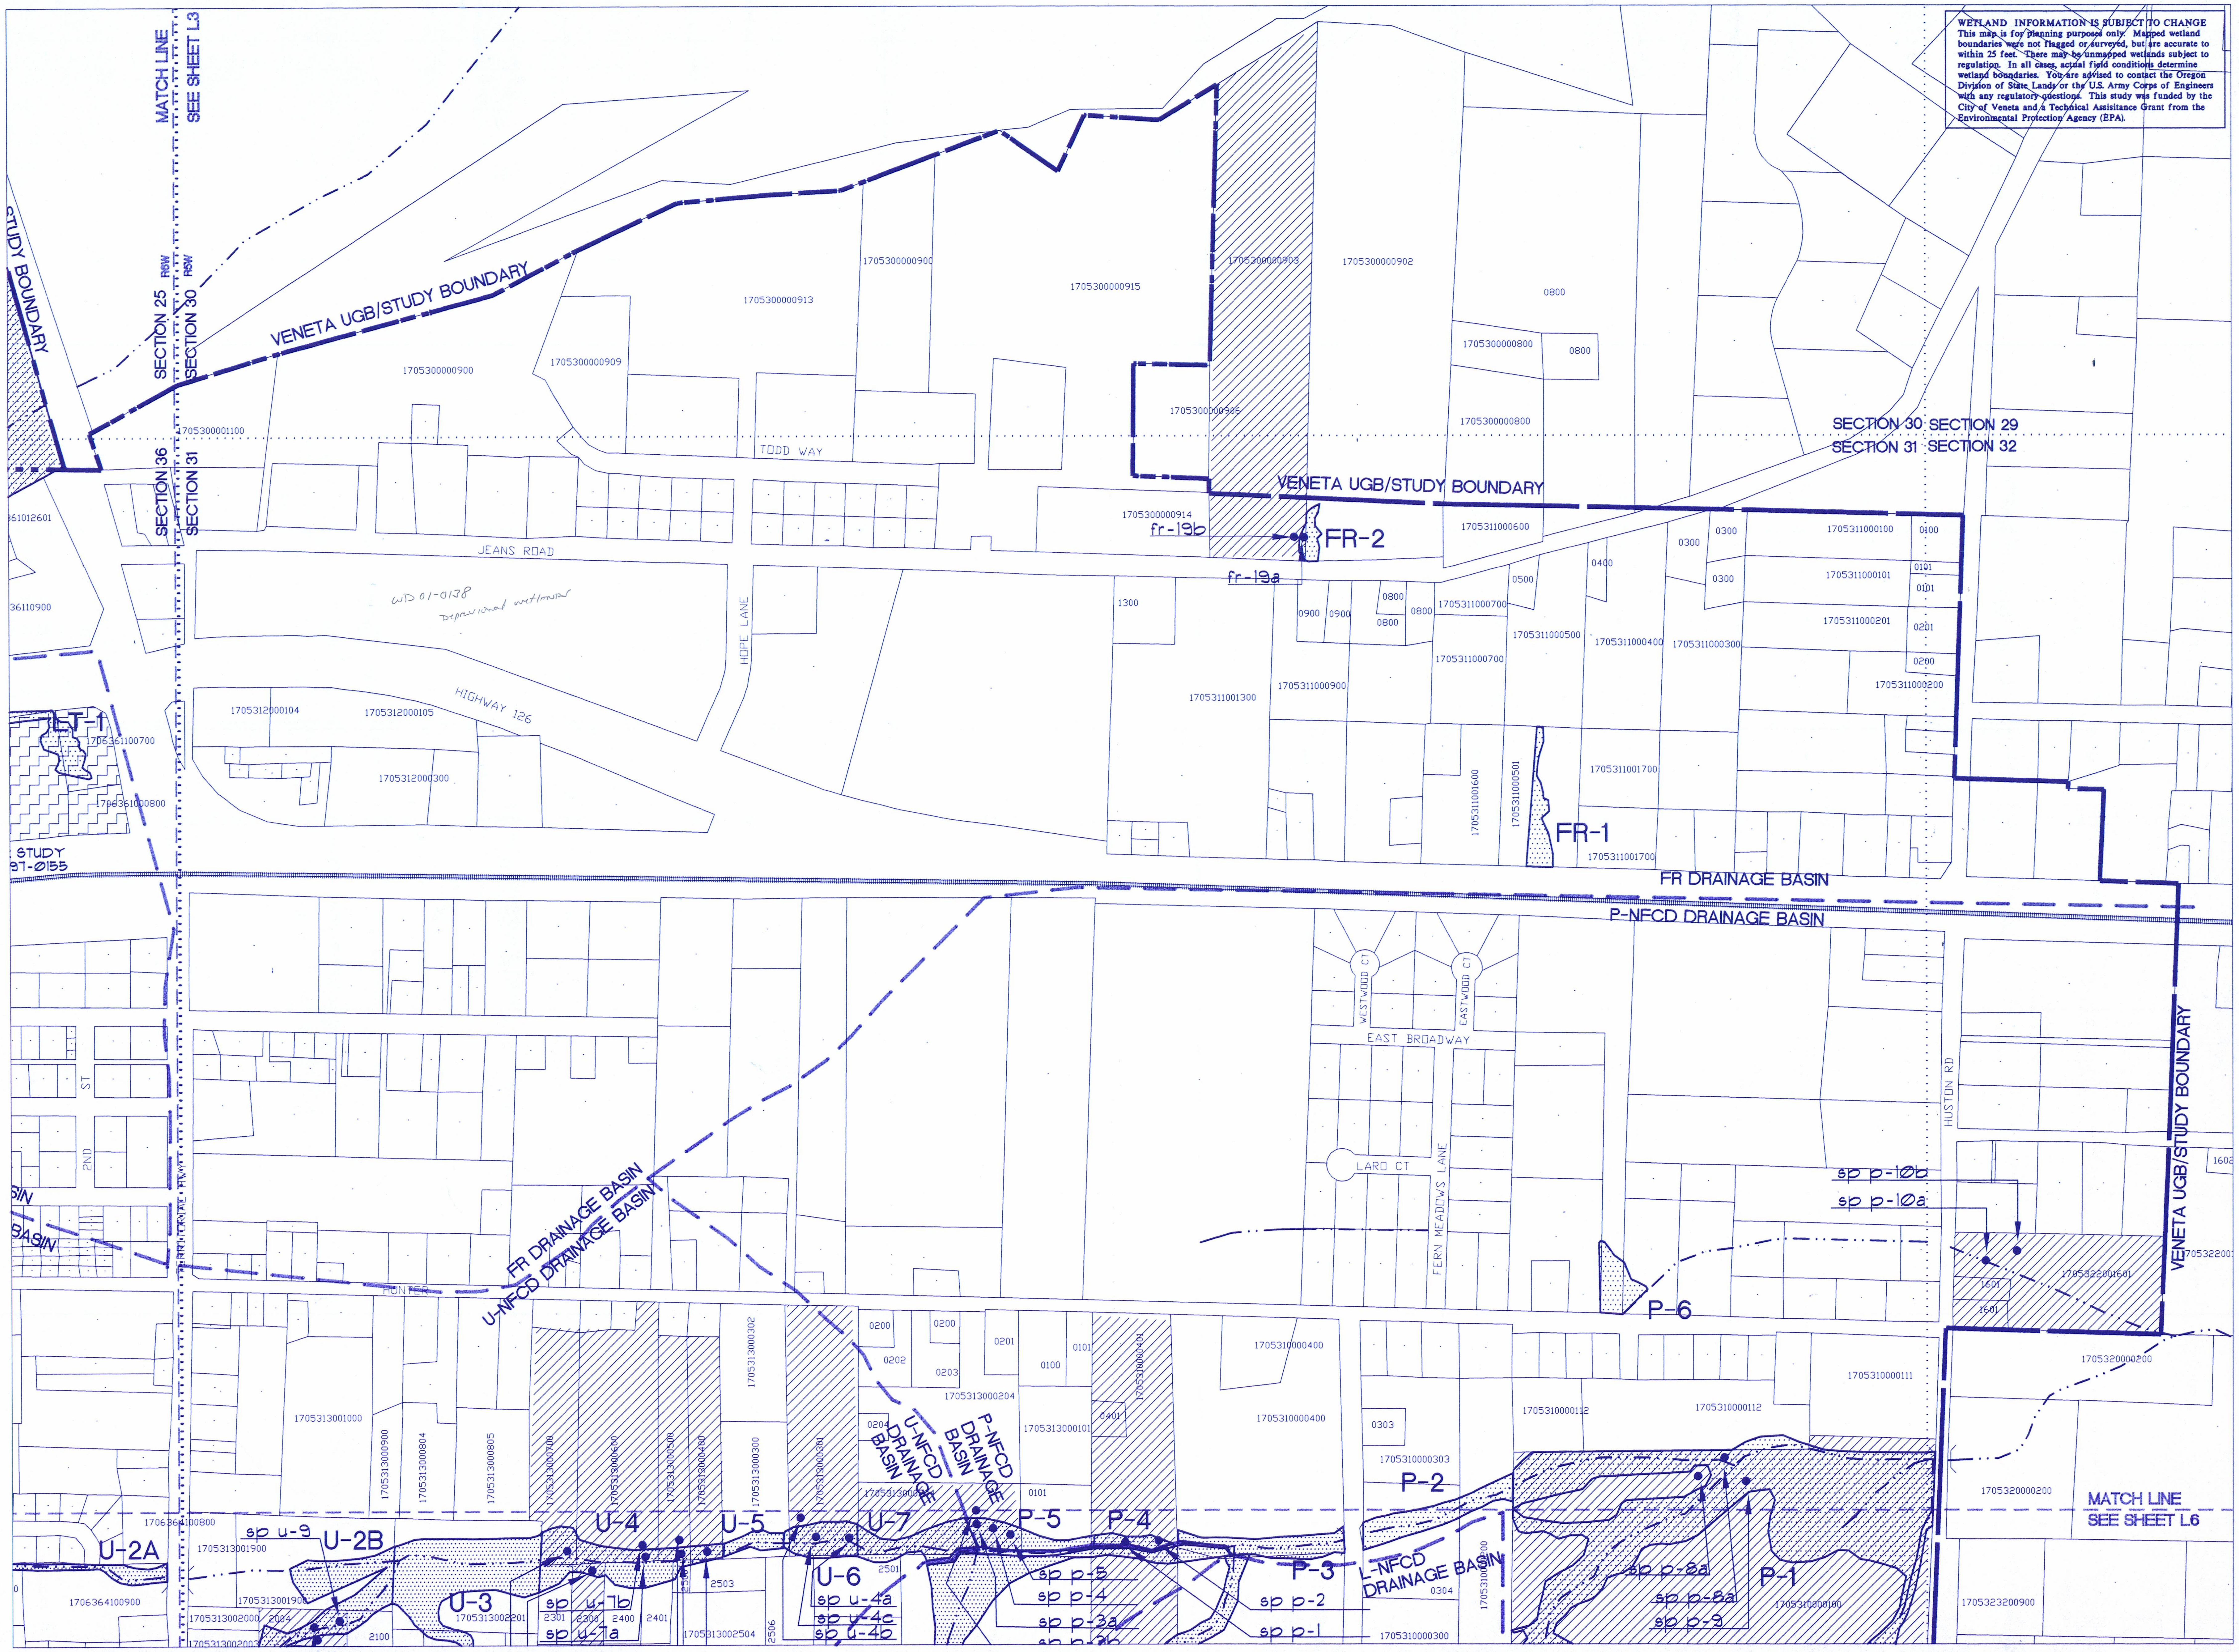

WETLAND INFORMATION IS SUBJECT TO CHANGE
This map is for planning purposes only. Mapped wetland boundaries were not flagged or surveyed, but are accurate to within 25 feet. There may be unmapped wetlands subject to regulation. In all cases, actual field conditions determine wetland boundaries. You are advised to contact the Oregon Division of State Lands or the U.S. Army Corps of Engineers with any regulatory questions. This study was funded by the City of Veneta and a Technical Assisitance Grant from the Environmental Protection Agency (EPA).

NORTHEAST QUADRANT

NORTH

0' 100' 200' 400' 600' 800'

LEGEND

FR-1 — INDICATES DRAINAGE BASIN / INDICATES WETLAND NUMBER

✱r-1 RIPARIAN SAMPLE POINT

● sp fr-1a — SAMPLE POINT / DRAINAGE BASIN / SAMPLE POINT NUMBER

DRAINAGE BASINS
FR - FERN RIDGE
LT - LONG TOM
U-NFCD - UPPER NORTH FORK COYOTE CREEK
M-NFCD - MIDDLE NORTH FORK COYOTE CREEK
L-UNCD - LOWER NORTH FORK COYOTE CREEK
P-UNCD - PRIMARY NORTH FORK COYOTE CREEK

░	WETLAND BOUNDARY
▨	ON-SITE DETERMINATION
⬭	OFF-SITE DETERMINATION
⎍	PRIOR STUDY
T17S T18S	TOWNSHIP
R5W R4W	RANGE
SECTION 31 SECTION 32	SECTION
▩	RIPARIAN AREA
— — —	DRAINAGE BASIN BOUNDARY
— · · —	DRAINAGE WAY
— — —	STUDY BOUNDARY
— - - —	VENETA URBAN GROWTH BOUNDARY

Z:\1997\9731\Wetmp-final\L4-ne.dwg Wed Mar 18 10:29:24 1998

REGISTERED
84
RICHARD M. SATRE
OREGON
LANDSCAPE ARCHITECT

SATRE ASSOCIATES, P.C.
Planners & Landscape Architects
132 East Broadway, Suite 536
Eugene, Oregon 97401
(541) 465-4721 · Fax (541) 465-4722 · 1-800-662-7094

WETLAND SPECIALTIES, INC.
132 EAST BROADWAY SUITE 423
EUGENE, OREGON, 97401
(541) 683-6627, FAX (541) 683-6627

Veneta Local Wetland Inventory

Veneta, Oregon

NORTHEAST QUADRANT

JOB # 9731
DATE: 3-18-98
DRAWN: KGC
CHECKED: RMS
REVISED:

SHEET
L4
OF 6

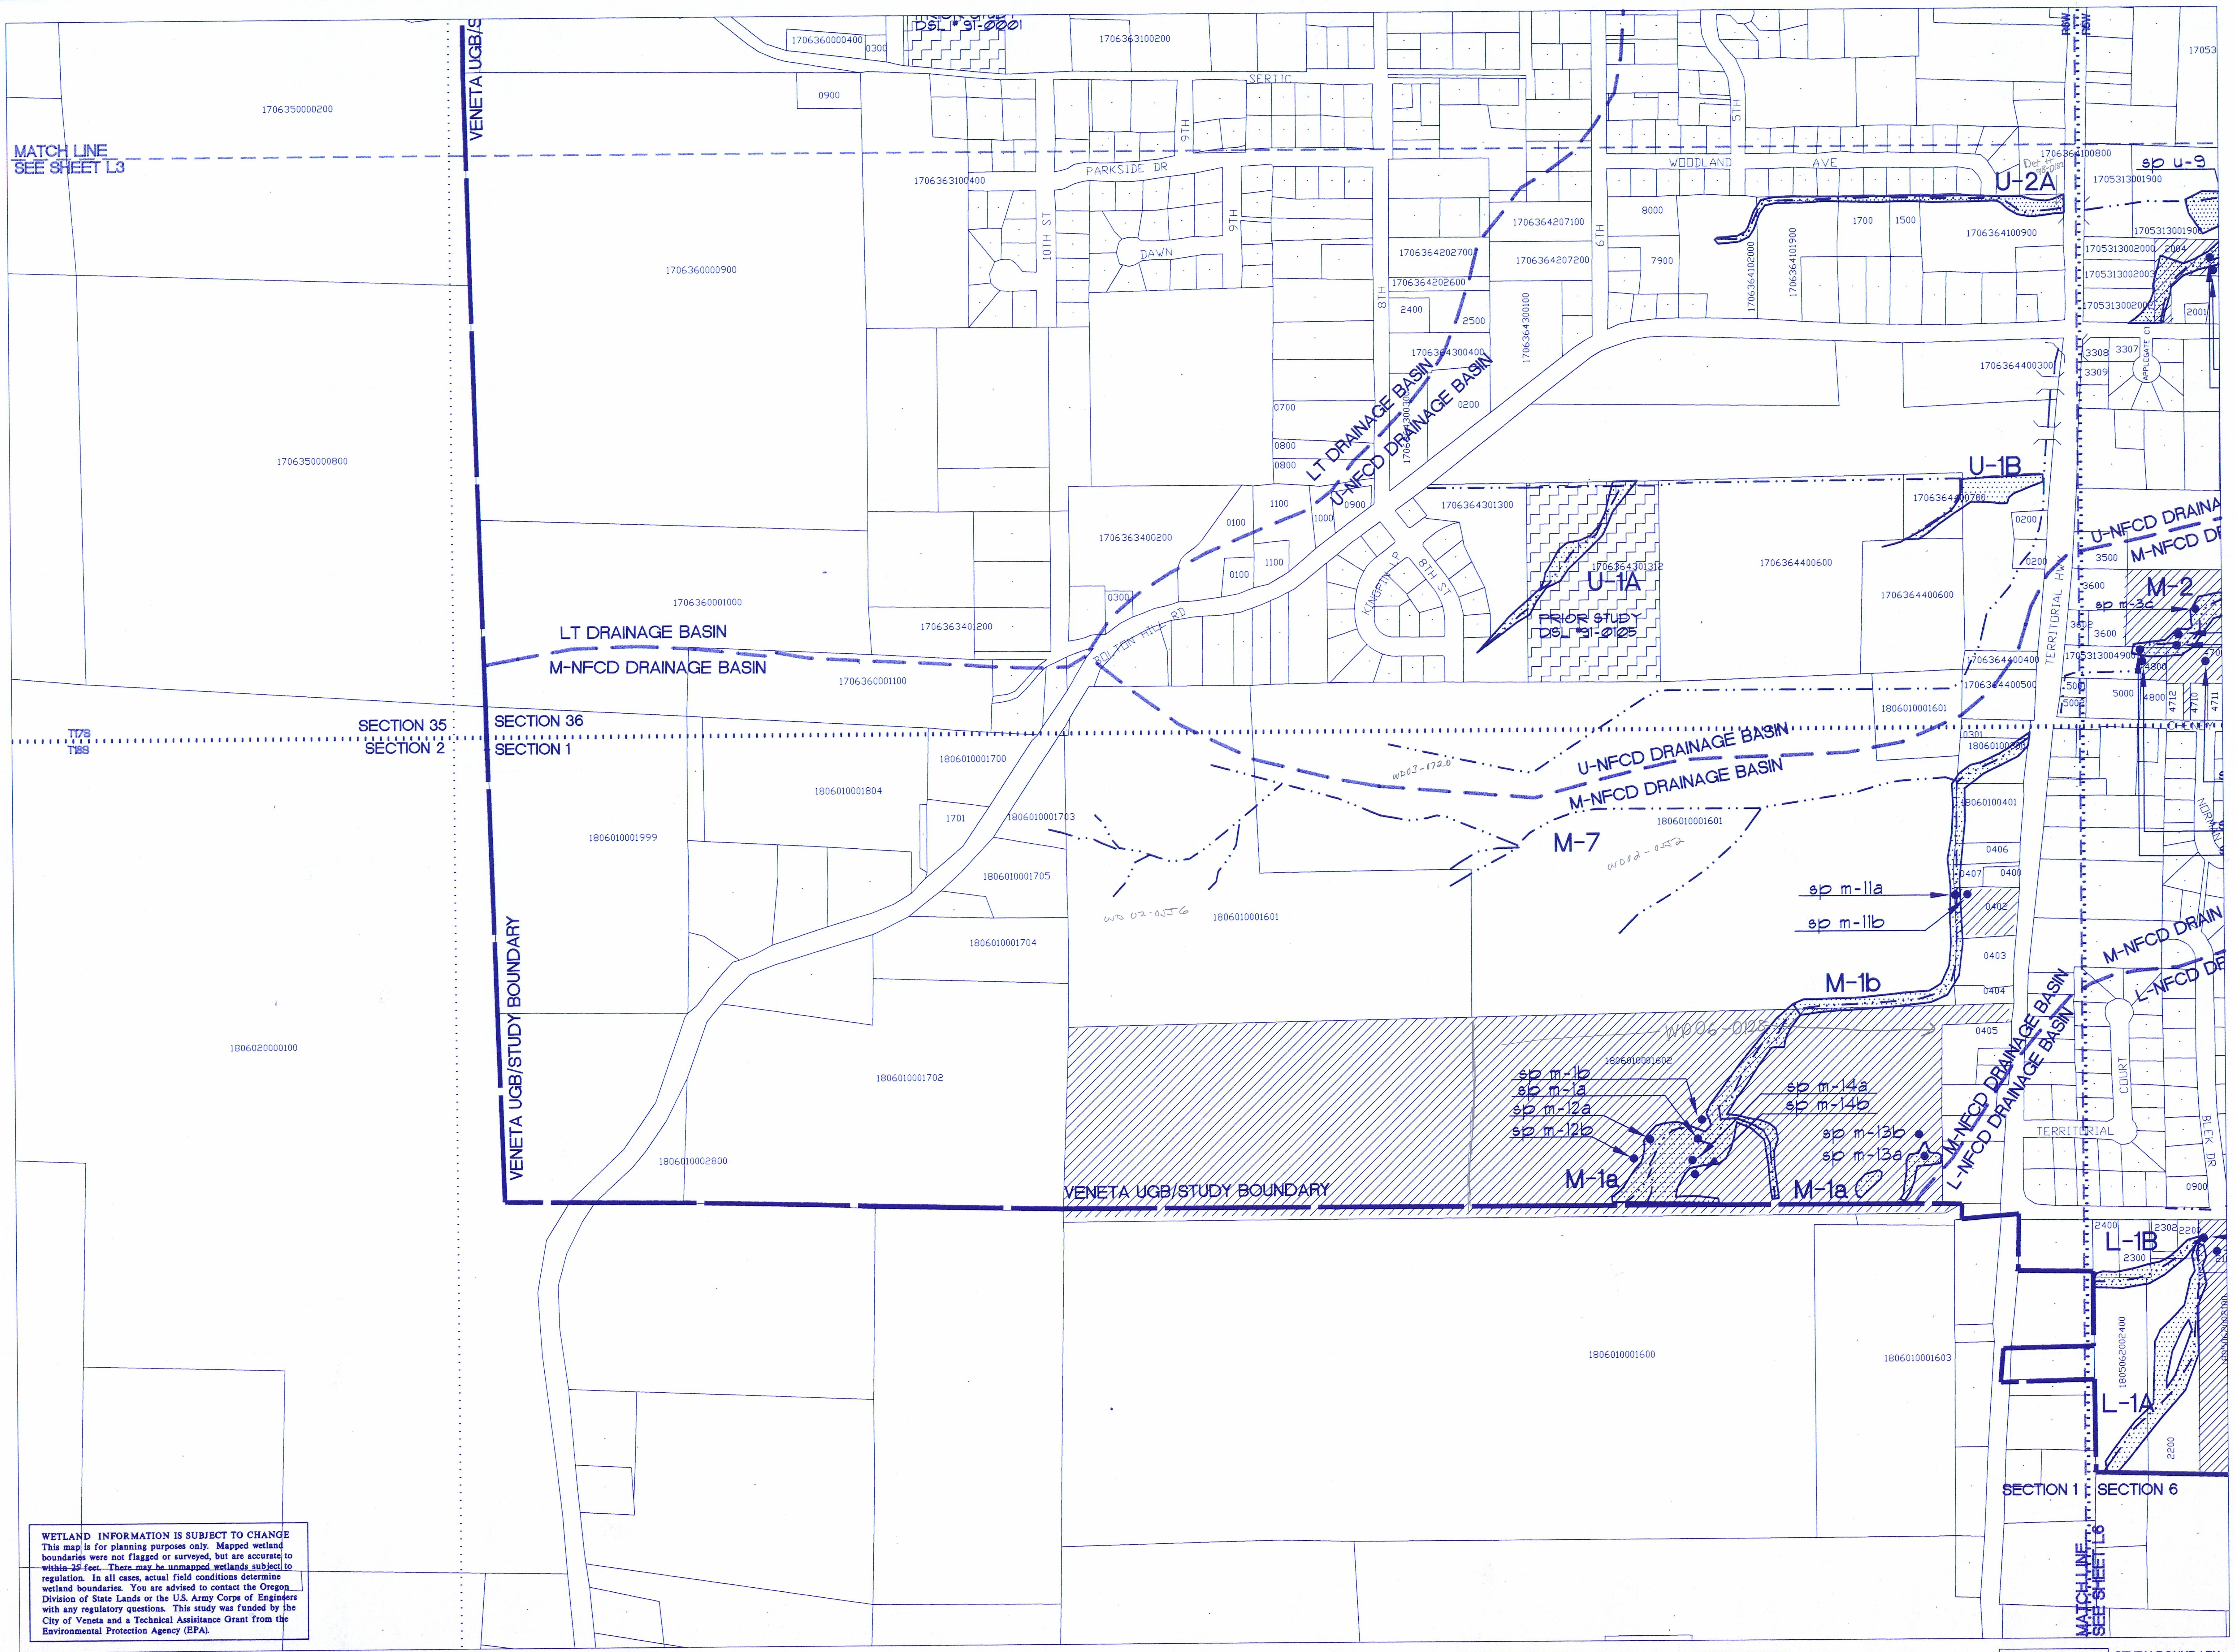

WETLAND INFORMATION IS SUBJECT TO CHANGE
This map is for planning purposes only. Mapped wetland boundaries were not flagged or surveyed, but are accurate to within 25 feet. There may be unmapped wetlands subject to regulation. In all cases, actual field conditions determine wetland boundaries. You are advised to contact the Oregon Division of State Lands or the U.S. Army Corps of Engineers with any regulatory questions. This study was funded by the City of Veneta and a Technical Assistance Grant from the Environmental Protection Agency (EPA).

SOUTHWEST QUADRANT

NORTH

0' 100' 200' 400' 600' 800'

LEGEND

FR-1 ← INDICATES DRAINAGE BASIN / INDICATES WETLAND NUMBER

✱r-1 RIPARIAN SAMPLE POINT

● sp fr-1a ← SAMPLE POINT / DRAINAGE BASIN / SAMPLE POINT NUMBER

DRAINAGE BASINS
FR - FERN RIDGE
LT - LONG TOM
U-NFCD - UPPER NORTH FORK COYOTE CREEK
M-NFCD - MIDDLE NORTH FORK COYOTE CREEK
L-UNCD - LOWER NORTH FORK COYOTE CREEK
P-UNCD - PRIMARY NORTH FORK COYOTE CREEK

- WETLAND BOUNDARY
- ON-SITE DETERMINATION
- OFF-SITE DETERMINATION
- PRIOR STUDY
- TOWNSHIP
- RANGE
- SECTION
- RIPARIAN AREA
- DRAINAGE BASIN BOUNDARY
- DRAINAGE WAY
- STUDY BOUNDARY
- VENETA URBAN GROWTH BOUNDARY

Z:\1997\9731\Wetmp-final\L5-sw.dwg Wed Mar 18 10:31:08 1998

REGISTERED
RICHARD M. SATRE
84
OREGON
LANDSCAPE ARCHITECT

SATRE ASSOCIATES, P.C.
Planners & Landscape Architects
132 East Broadway, Suite 536
Eugene, Oregon 97401
(541) 465-4721 · Fax (541) 465-4722 · 1-800-662-7094

SATRE ASSOCIATES

WETLAND SPECIALTIES, INC.
132 EAST BROADWAY SUITE 423
EUGENE, OREGON, 97401
(541) 683-6627, FAX (541) 683-6627

Veneta Local Wetland Inventory

Veneta, Oregon

SOUTHWEST QUADRANT

JOB #	9731
DATE:	3-18-98
DRAWN:	KGC
CHECKED:	RMS
REVISED:	

SHEET
L5
OF 6

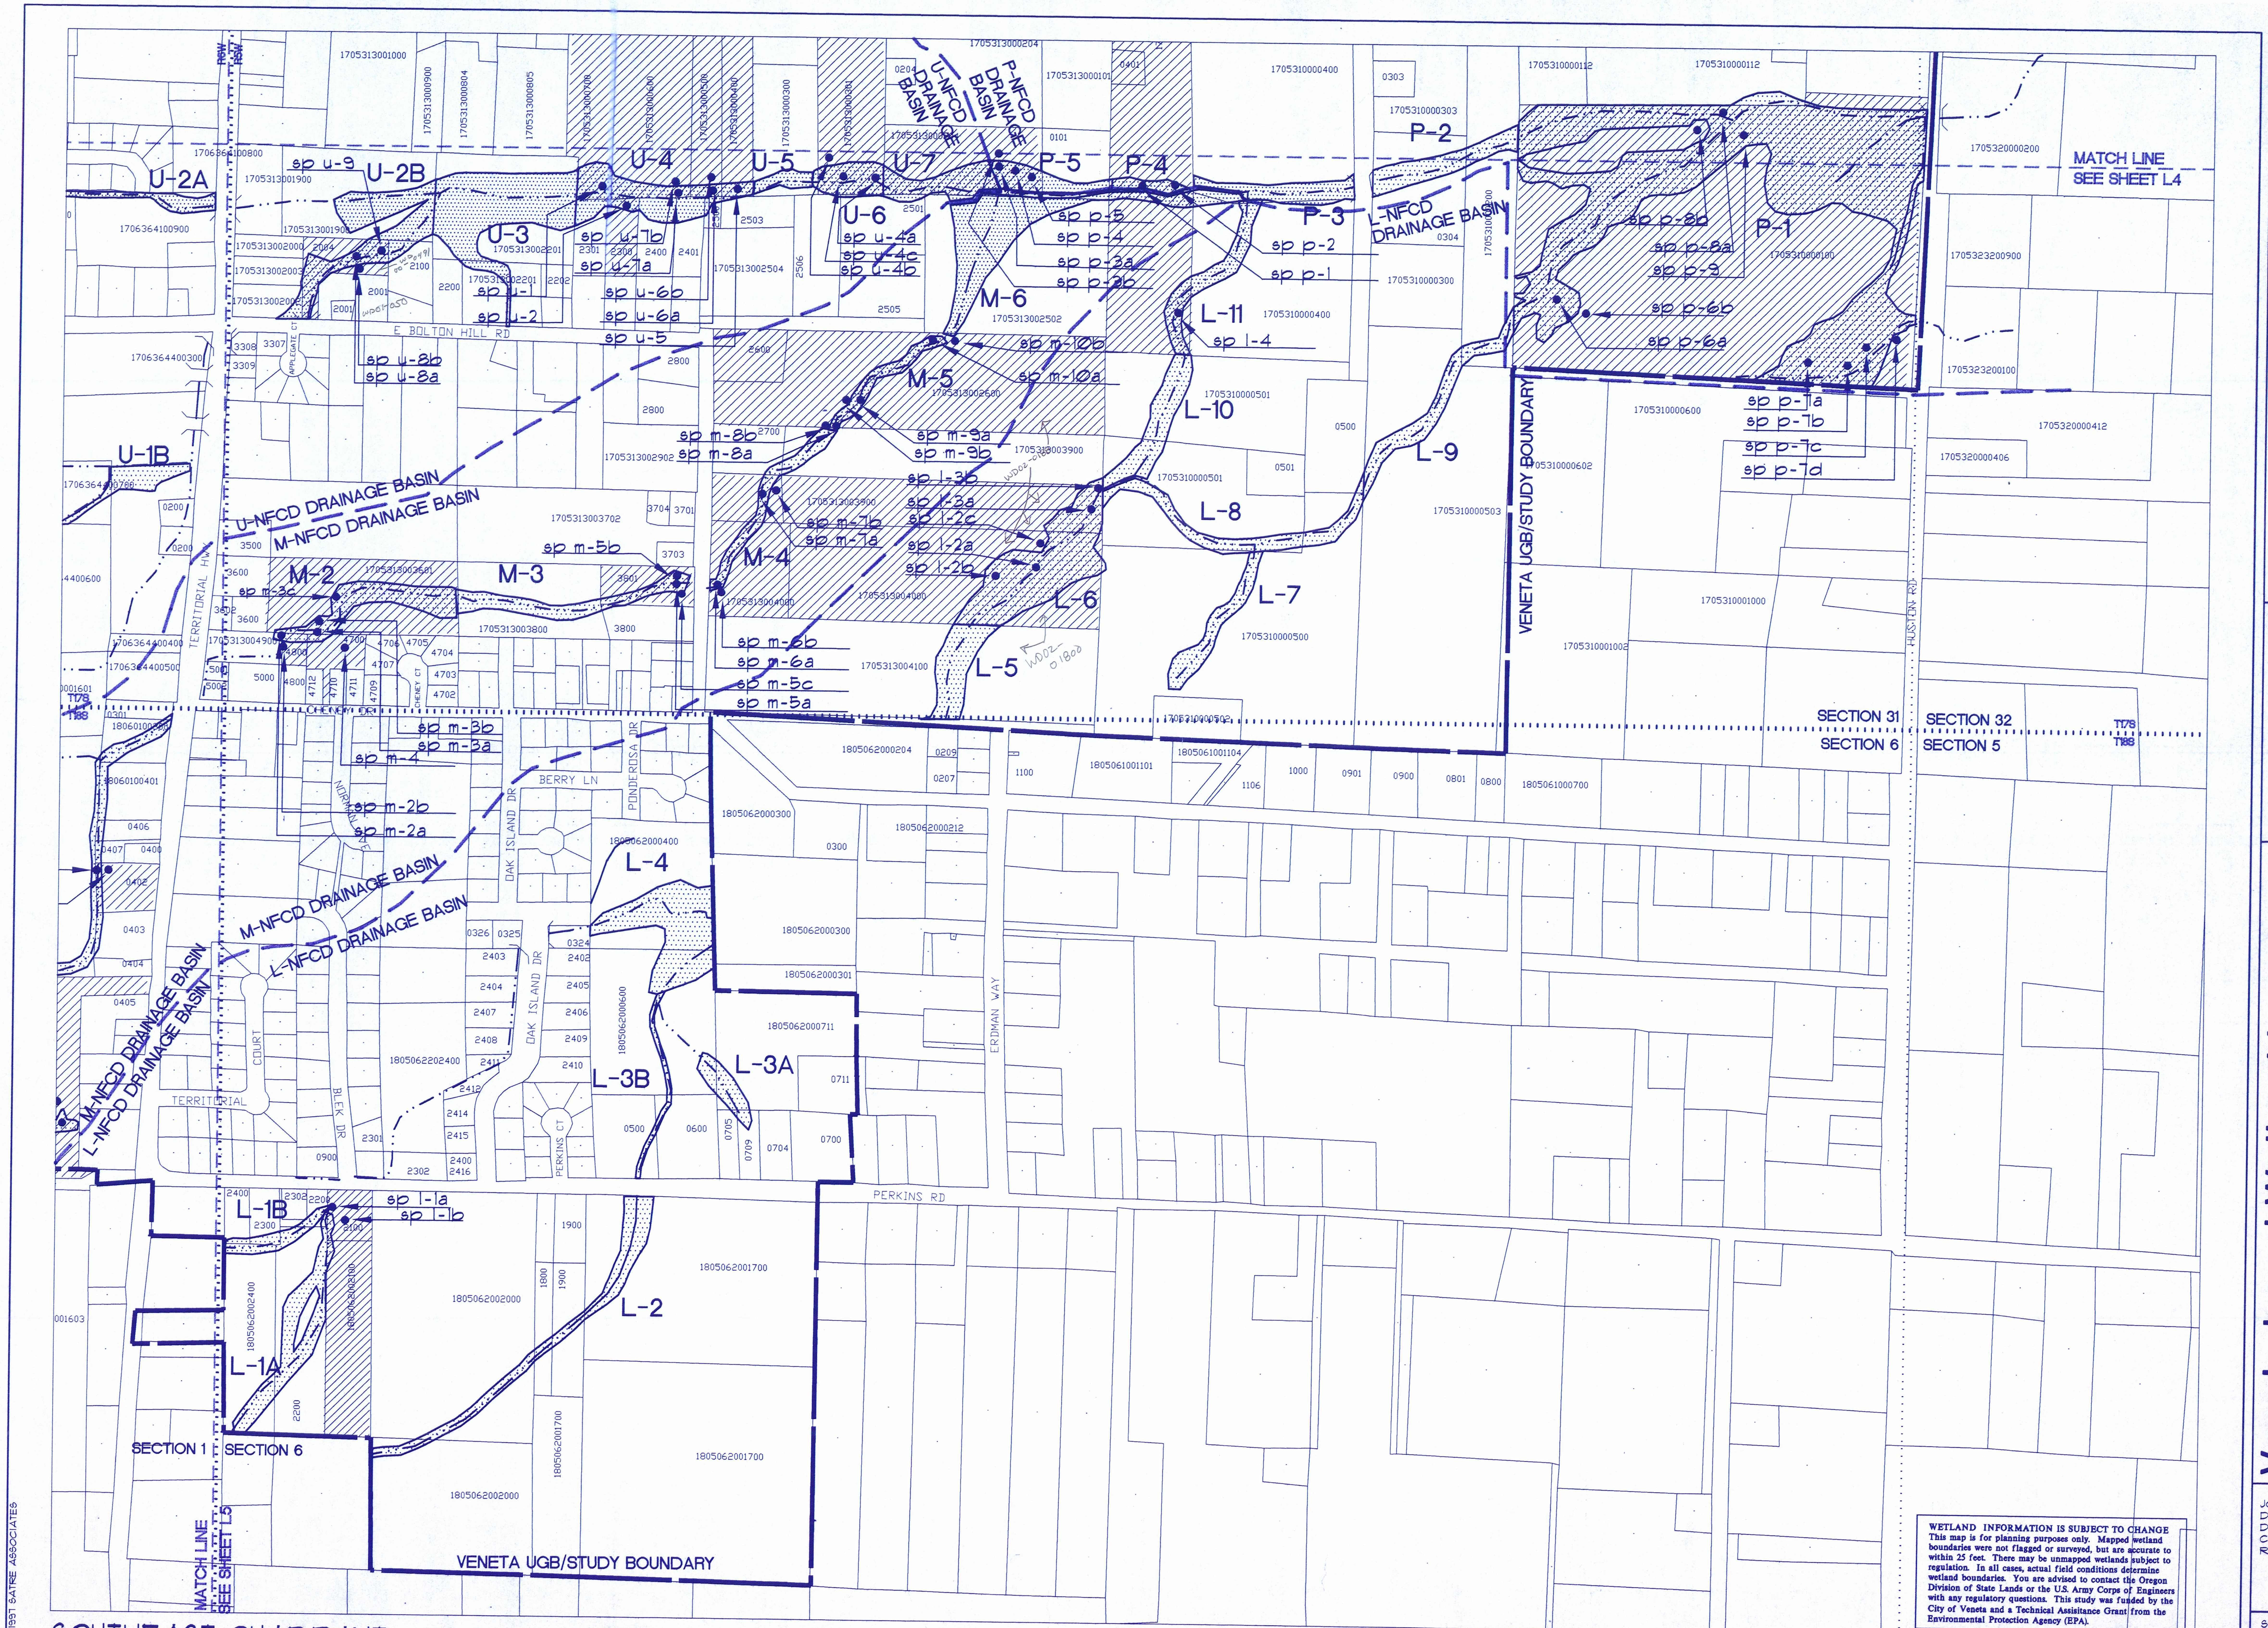

SOUTHEAST QUADRANT

NORTH

0' 100' 200' 400' 600' 800'

COPYRIGHT 1997 SATRE ASSOCIATES

LEGEND

FR-1 ← INDICATES DRAINAGE BASIN; INDICATES WETLAND NUMBER

✱r-1 RIPARIAN SAMPLE POINT

• sp fr-1a ← SAMPLE POINT; DRAINAGE BASIN; SAMPLE POINT NUMBER

DRAINAGE BASINS
FR = FERN RIDGE
LT = LONG TOM
U-NFCD = UPPER NORTH FORK COYOTE CREEK
M-NFCD = MIDDLE NORTH FORK COYOTE CREEK
L-UNCD = LOWER NORTH FORK COYOTE CREEK
P-UNCD = PRIMARY NORTH FORK COYOTE CREEK

░	WETLAND BOUNDARY
▨	ON-SITE DETERMINATION
⬭	OFF-SITE DETERMINATION
⎍	PRIOR STUDY
T17S / T18S	TOWNSHIP
R5W / R6W	RANGE
SECTION 31 / SECTION 32	SECTION
▩	RIPARIAN AREA
▬ ▬ ▬	DRAINAGE BASIN BOUNDARY
—·—·—	DRAINAGE WAY
— — —	STUDY BOUNDARY
—‑ ‑—	VENETA URBAN GROWTH BOUNDARY

WETLAND INFORMATION IS SUBJECT TO CHANGE
This map is for planning purposes only. Mapped wetland boundaries were not flagged or surveyed, but are accurate to within 25 feet. There may be unmapped wetlands subject to regulation. In all cases, actual field conditions determine wetland boundaries. You are advised to contact the Oregon Division of State Lands or the U.S. Army Corps of Engineers with any regulatory questions. This study was funded by the City of Veneta and a Technical Assisitance Grant from the Environmental Protection Agency (EPA).

REGISTERED LANDSCAPE ARCHITECT
RICHARD M. SATRE
OREGON
84

SATRE ASSOCIATES, P.C.
Planners & Landscape Architects
132 East Broadway, Suite 536
Eugene, Oregon 97401
(541) 465-4721 · Fax (541) 465-4722 · 1-800-662-7094

SATRE ASSOCIATES

WETLAND SPECIALTIES, INC.
132 EAST BROADWAY SUITE 423
EUGENE, OREGON, 97401
(541) 683-6627, FAX (541) 683-6627

Veneta Local Wetland Inventory

Veneta, Oregon

SOUTHEAST QUADRANT

JOB #: 9731
DATE: 3-18-98
DRAWN: KGC
CHECKED: RMS
REVISED:

SHEET
L6
OF 6